Whirlpool® DU850SWP

KEY FEATURES

- ENERGY STAR® Qualified
- Large Capacity (Standard Tub)
- 4 Cycles — Pots & Pans, Heavy, Normal and Rinse Only
- 3 Options — High-Temp Boost, No Heat Dry and 3-Hour Delay
- Large In-the-Rack Silverware Basket
- 3-Level DuraWash™ Tower Feed System

COLORS

White(Q) Biscuit(T) Black(B) Black Console with White Panel(U)* Black on Stainless Steel(S)

* Available as optional accessory kit.

Complete Product Specifications on the back. For all product accessories, please reference the Accessories section.

®ENERGY STAR is a U.S. Registered Mark.

Dishwasher Features & Specifications

	Whirlpool®
Model No.	**DU850SWP**
Capacity	Large
Sound	
Sound Reduction Package	Standard
Washing System	
ENERGY STAR® Qualification	Yes
Tub Size	Standard
Wash System	DuraWash™
Water Wash Level	3
Water Feed System	Tower
Controls	
Control System	Electro-Mechanical
Cycles	4
Pots & Pans	Yes
Heavy	Yes
Normal	Yes
Rinse Only	Yes
Options	3
High-Temp Boost†	Yes
Drying	No Heat Dry
Delay Wash	3–Hour
Racks	
Coating	PVC
Silverware/Utensil Baskets	
Silverware Basket	Large In-the-Rack

† High-Temp Wash maintains 145˚F in the main wash when selected, while High-Temp Boost increases the amount of time the heat is on in the wash and rinse cycles.

Optional Accessories

	Part #
Floor Mounting Kit	4378968
6' Reinforced braid dishwasher hook up kit (no cord), 6-ft braided water supply line, teflon tape, strain relief bracket, wire caps, 3/8 brass compression fitting with elbow and in-line tee	4396897RP
6' Reinforced braid dishwasher hose w/ 90 degree fitting, is a 6-ft braided water supply line and 3/8 compression fitting with elbow fits most major dishwasher brands, supplies water to dishwasher	4396897RW
6' Reinforced braid dishwasher hook up kit (with 4' cord), this kit includes a 6-ft braided water supply line, 6-ft power cord, teflon tape, strain relief bracket, wire caps, 3/8 brass compression	8212488RC
12' Reinforced braid dishwasher hose w/ 90 degree fitting, is a 12-ft braided water supply line that supplies water to dishwasher	8212486
5' Power cord, 3-prong, dishwasher, the power cord kit includes a 3-prong, 5' long power cord, instruction sheet, and all other necessary parts for complete installation.	4317824

Product Dimensions

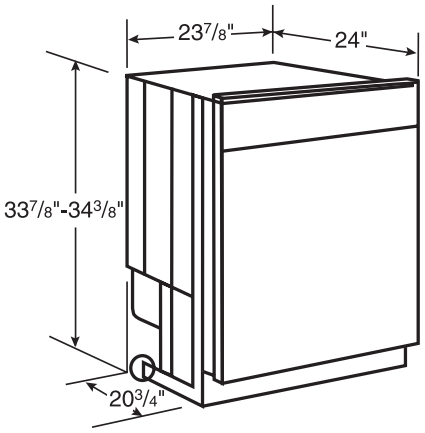

Cut-Out Dimensions

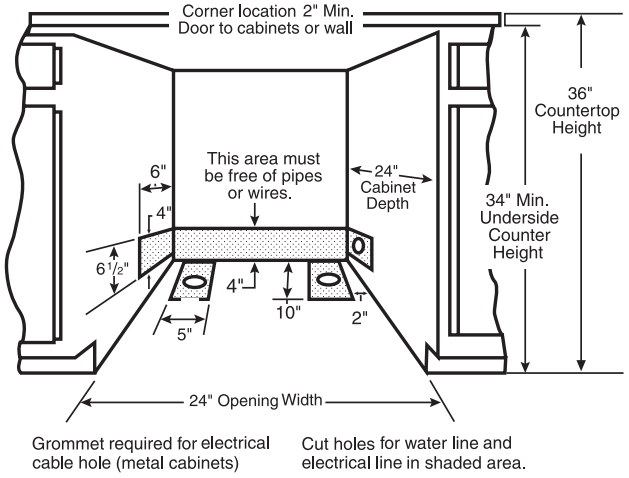

Grommet required for electrical cable hole (metal cabinets)

Cut holes for water line and electrical line in shaded area.

Custom Panels

	White	Biscuit	Black	Stainless
Framed Custom Panel Kit	675776	675809	675775	—
Wrap Around Panel Kit	—	—	—	4378989
Side Panel Kit	4378867	675788	4378868	—

Custom Panel Dimensions

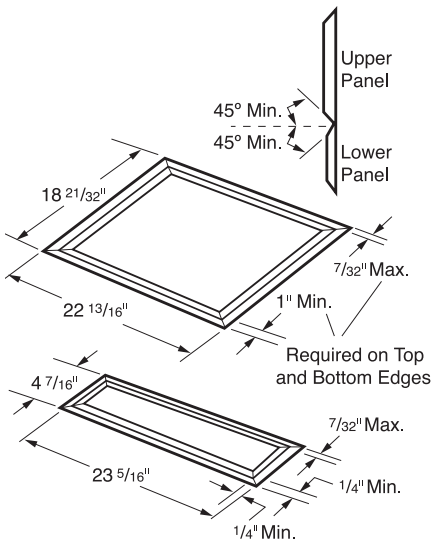

*Cutting Notes for Custom Panels:

1. Custom panel for door cannot exceed 8 lb. weight.
2. Upper and lower panels are not the same width.
3. Match woodgrain direction with that of adjacent cabinets.
4. Sand panel edges to provide a smooth finish.
5. Use moisture-resistant sealer on sides and edges of panels to protect from humidity. (Dishwasher is subject to humidity.)

Dimensions are for planning purposes only. For complete details, see Installation Instructions packed with product. Specifications subject to change without notice.